
SHRI RAM DARBAR MANDIR

NEW YORK CITY · ARCHITECTURAL VISION

SCHEMATIC CONCEPT · NOT FOR CONSTRUCTION

NTS · dimensions/site to be confirmed

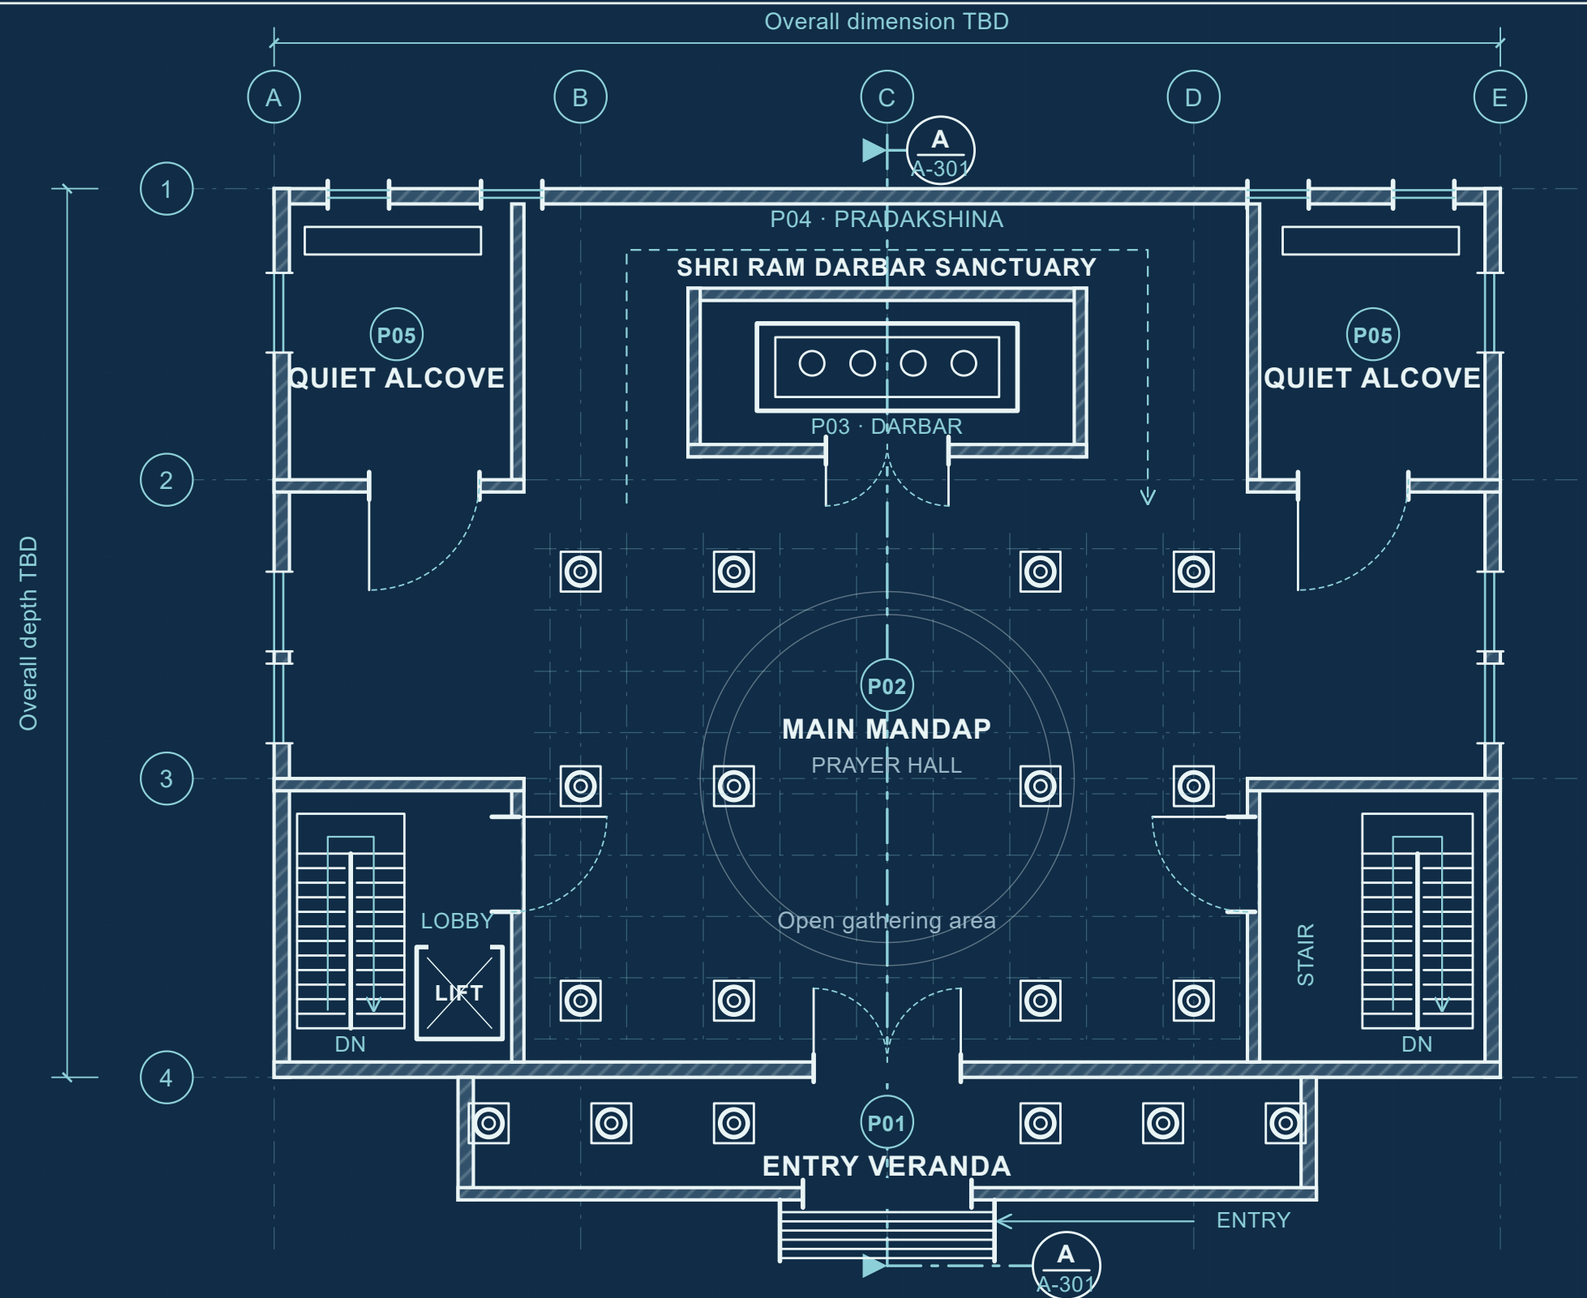

PRAYER LEVEL

A sanctuary at the rear anchors the main axis.

The surrounding passage allows movement around the darbar.

Alcoves provide quieter places for reflection.

Stair and lift positions align with the community level below.

DRAWING KEY

- Wall / cut profile
- Reference grid
- Section A–A
- Glazed opening

All room arrangements, openings and access routes remain subject to design.

PRAYER LEVEL PLAN

Proposed arrangement · section A–A refers to A-301

DRAWING STATUS

VISION STUDY

A-101


REV P01 · NTS

SHRI RAM DARBAR MANDIR

NEW YORK CITY · ARCHITECTURAL VISION

SCHEMATIC CONCEPT · NOT FOR CONSTRUCTION

NTS · dimensions/site to be confirmed

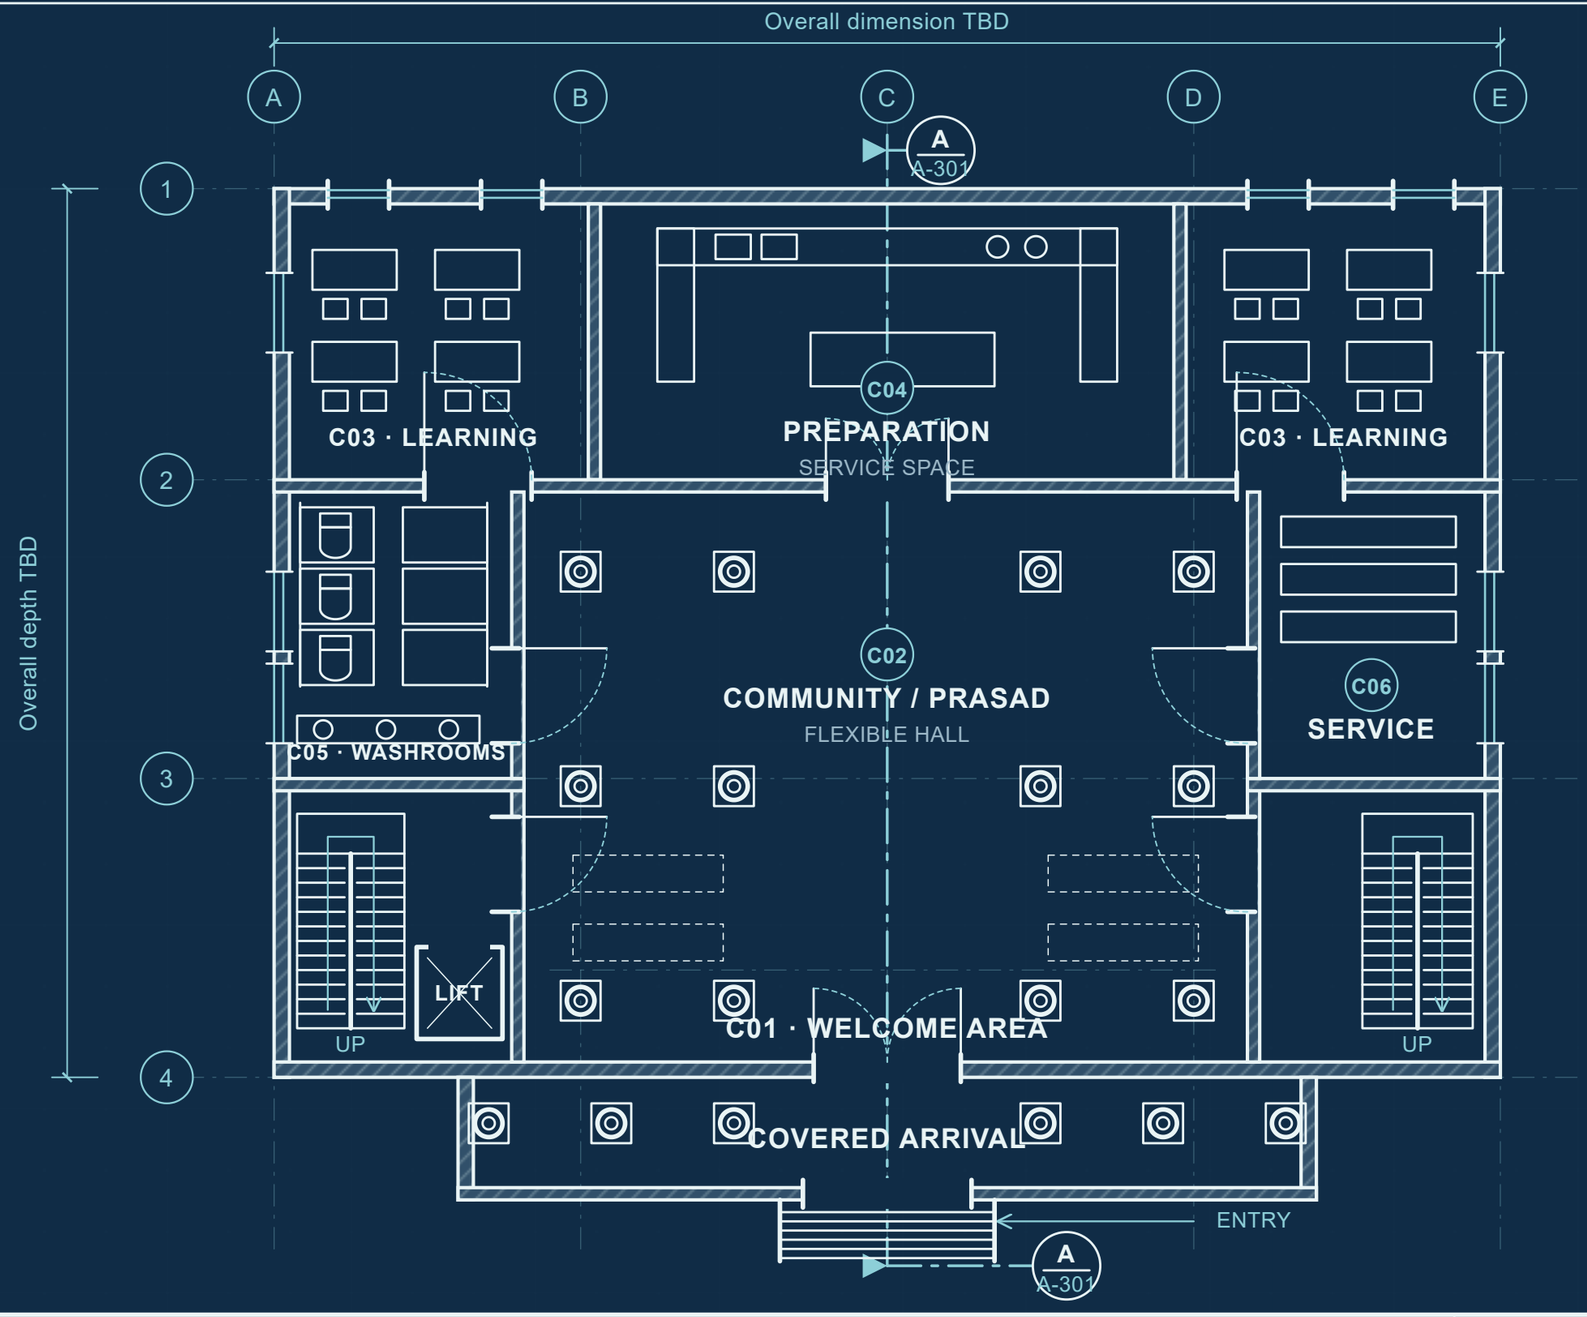

COMMUNITY LEVEL

The same envelope and vertical cores carry through both plans.

A flexible hall supports gathering and prasad.

Learning rooms and preparation spaces sit along the rear edge.

Furniture is illustrative; no occupancy or capacity has been established.

DRAWING KEY

- Wall / cut profile
- Reference grid
- Section A–A
- Glazed opening

All room arrangements, openings and access routes remain subject to design.

COMMUNITY LEVEL PLAN

Proposed arrangement · section A–A refers to A-301

DRAWING STATUS

VISION STUDY

A-102


REV P01 · NTS

SHRI RAM DARBAR MANDIR

NEW YORK CITY · ARCHITECTURAL VISION


SCHEMATIC CONCEPT · NOT FOR CONSTRUCTION

NTS · dimensions/site to be confirmed

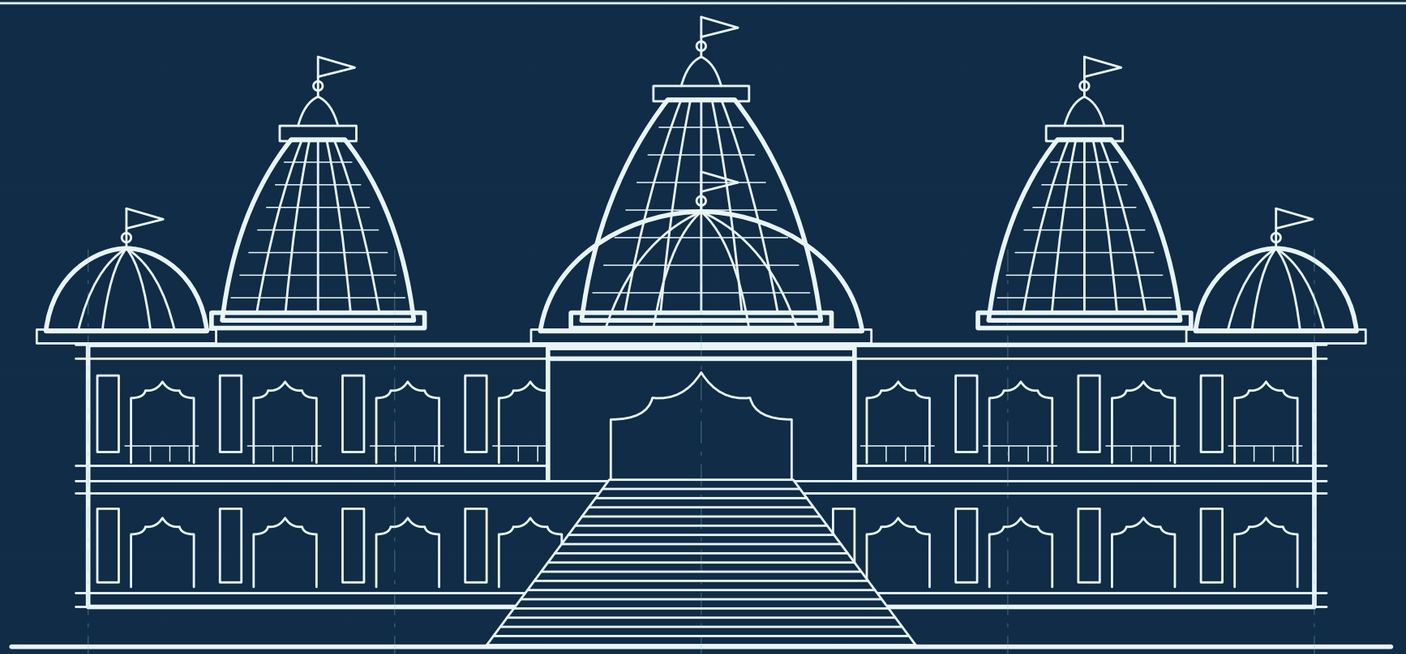

FRONT ELEVATION

Entrance veranda · carved bays · shikhara and dome roofscape

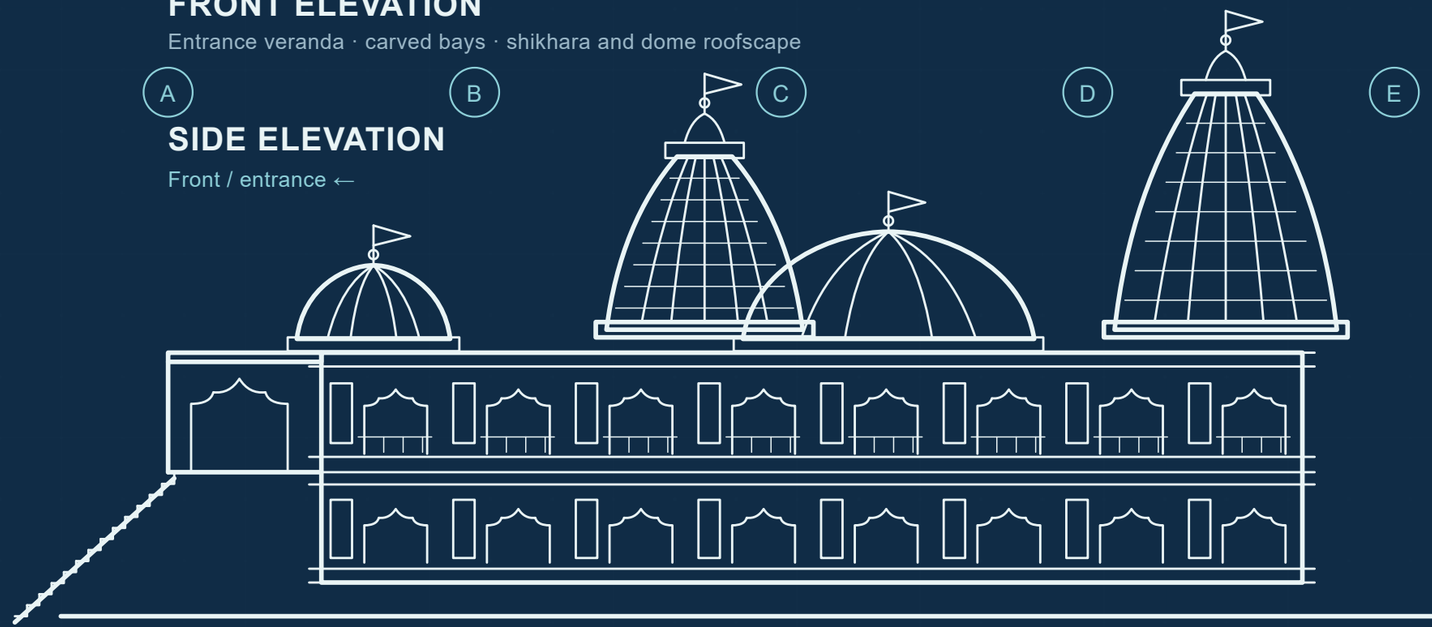

SIDE ELEVATION

Front / entrance ←

ELEVATION STUDY

Roof forms interpret the supplied exterior vision.

The front elevation shows the central entry and repeated carved bays.

The side elevation places the main sanctuary tower toward the rear.

Ornament, openings and roof geometry remain schematic.

RELATION TO PLANS

Front: grids A–E
Depth: grids 4–1

No heights, material specifications or facade engineering are defined.

FRONT AND SIDE ELEVATIONS

Coordinated massing study · exterior detail is indicative

DRAWING STATUS

VISION STUDY

A-201


REV P01 · NTS

SHRI RAM DARBAR MANDIR

NEW YORK CITY · ARCHITECTURAL VISION

SCHEMATIC CONCEPT · NOT FOR CONSTRUCTION

NTS · dimensions/site to be confirmed

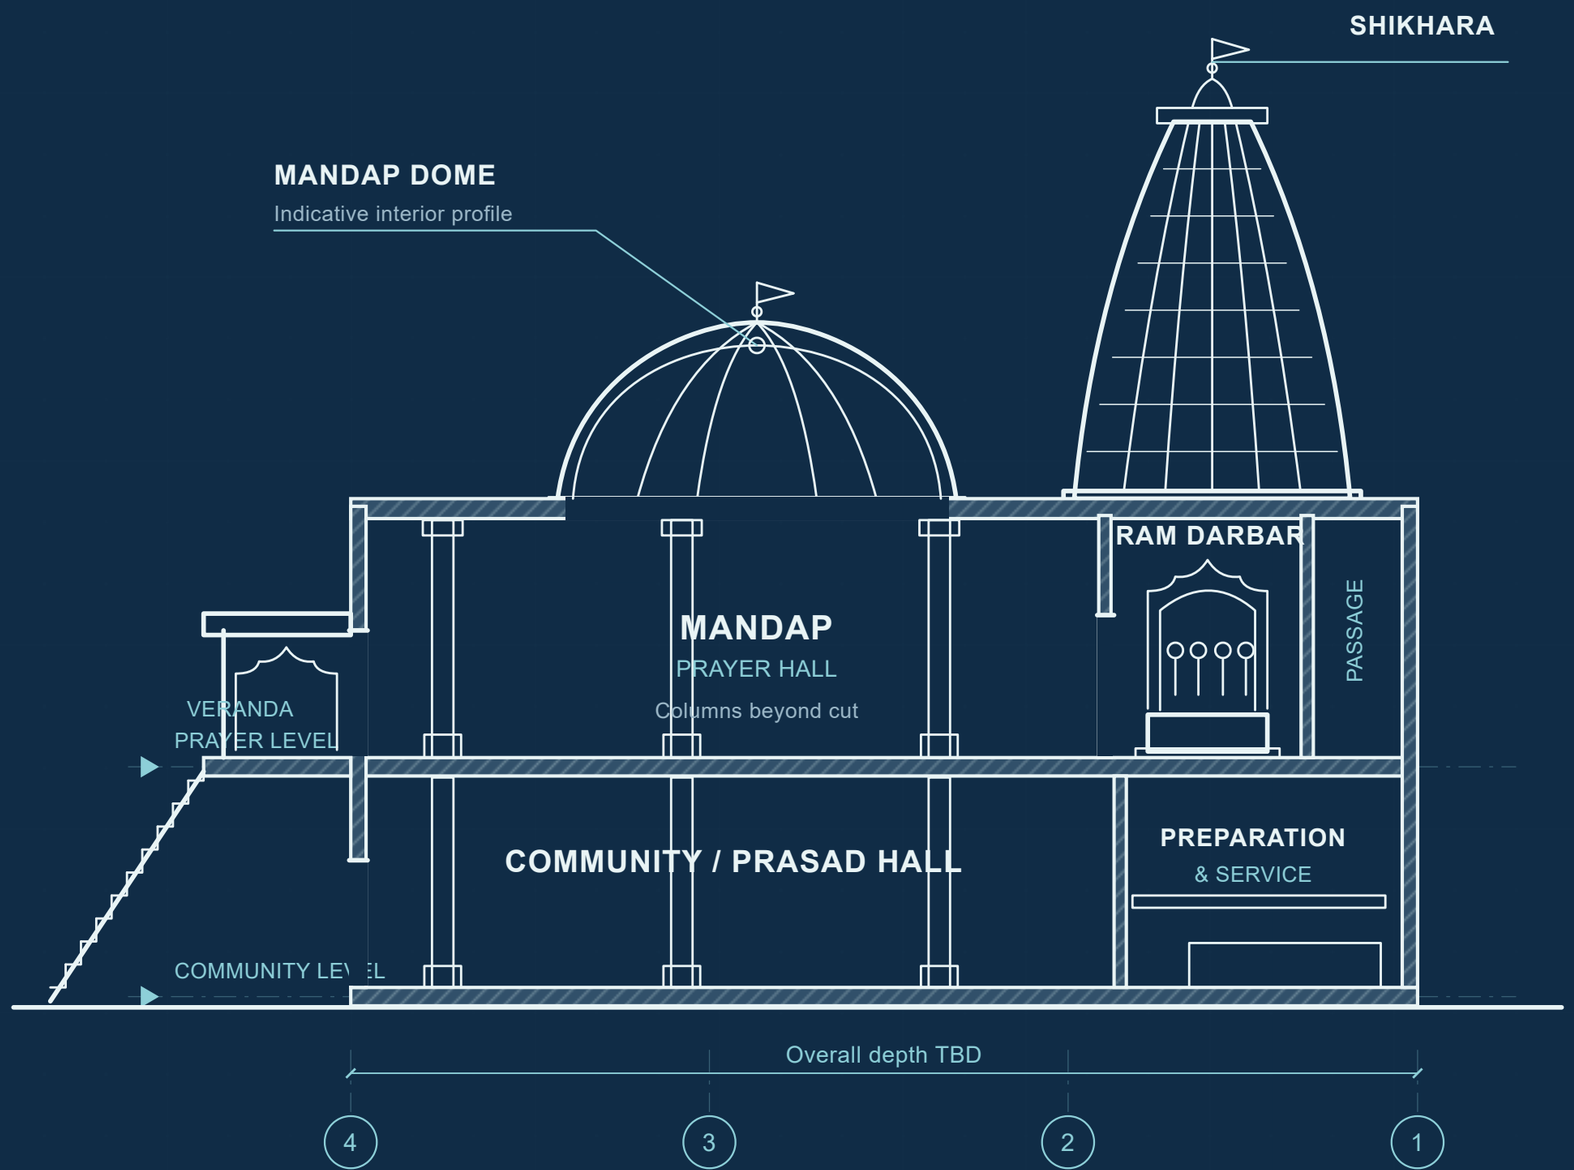

SECTION A–A

Cut along grid C through the entry, main mandap and Ram Darbar sanctuary.

Prayer and community levels share one footprint.

The main shikhara rises above the rear sanctuary; the dome marks the mandap.

Roof forms and floor profiles show spatial intent only, not construction.

READ WITH

A-101 · Prayer plan
A-102 · Community plan
A-201 · Elevations

No structural member sizes, foundation details, fire ratings or building systems are specified.

LONGITUDINAL SECTION A–A

Spatial relationship study · cut line shown on A-101 and A-102

DRAWING STATUS
VISION STUDY

A-301

REV P01 · NTS